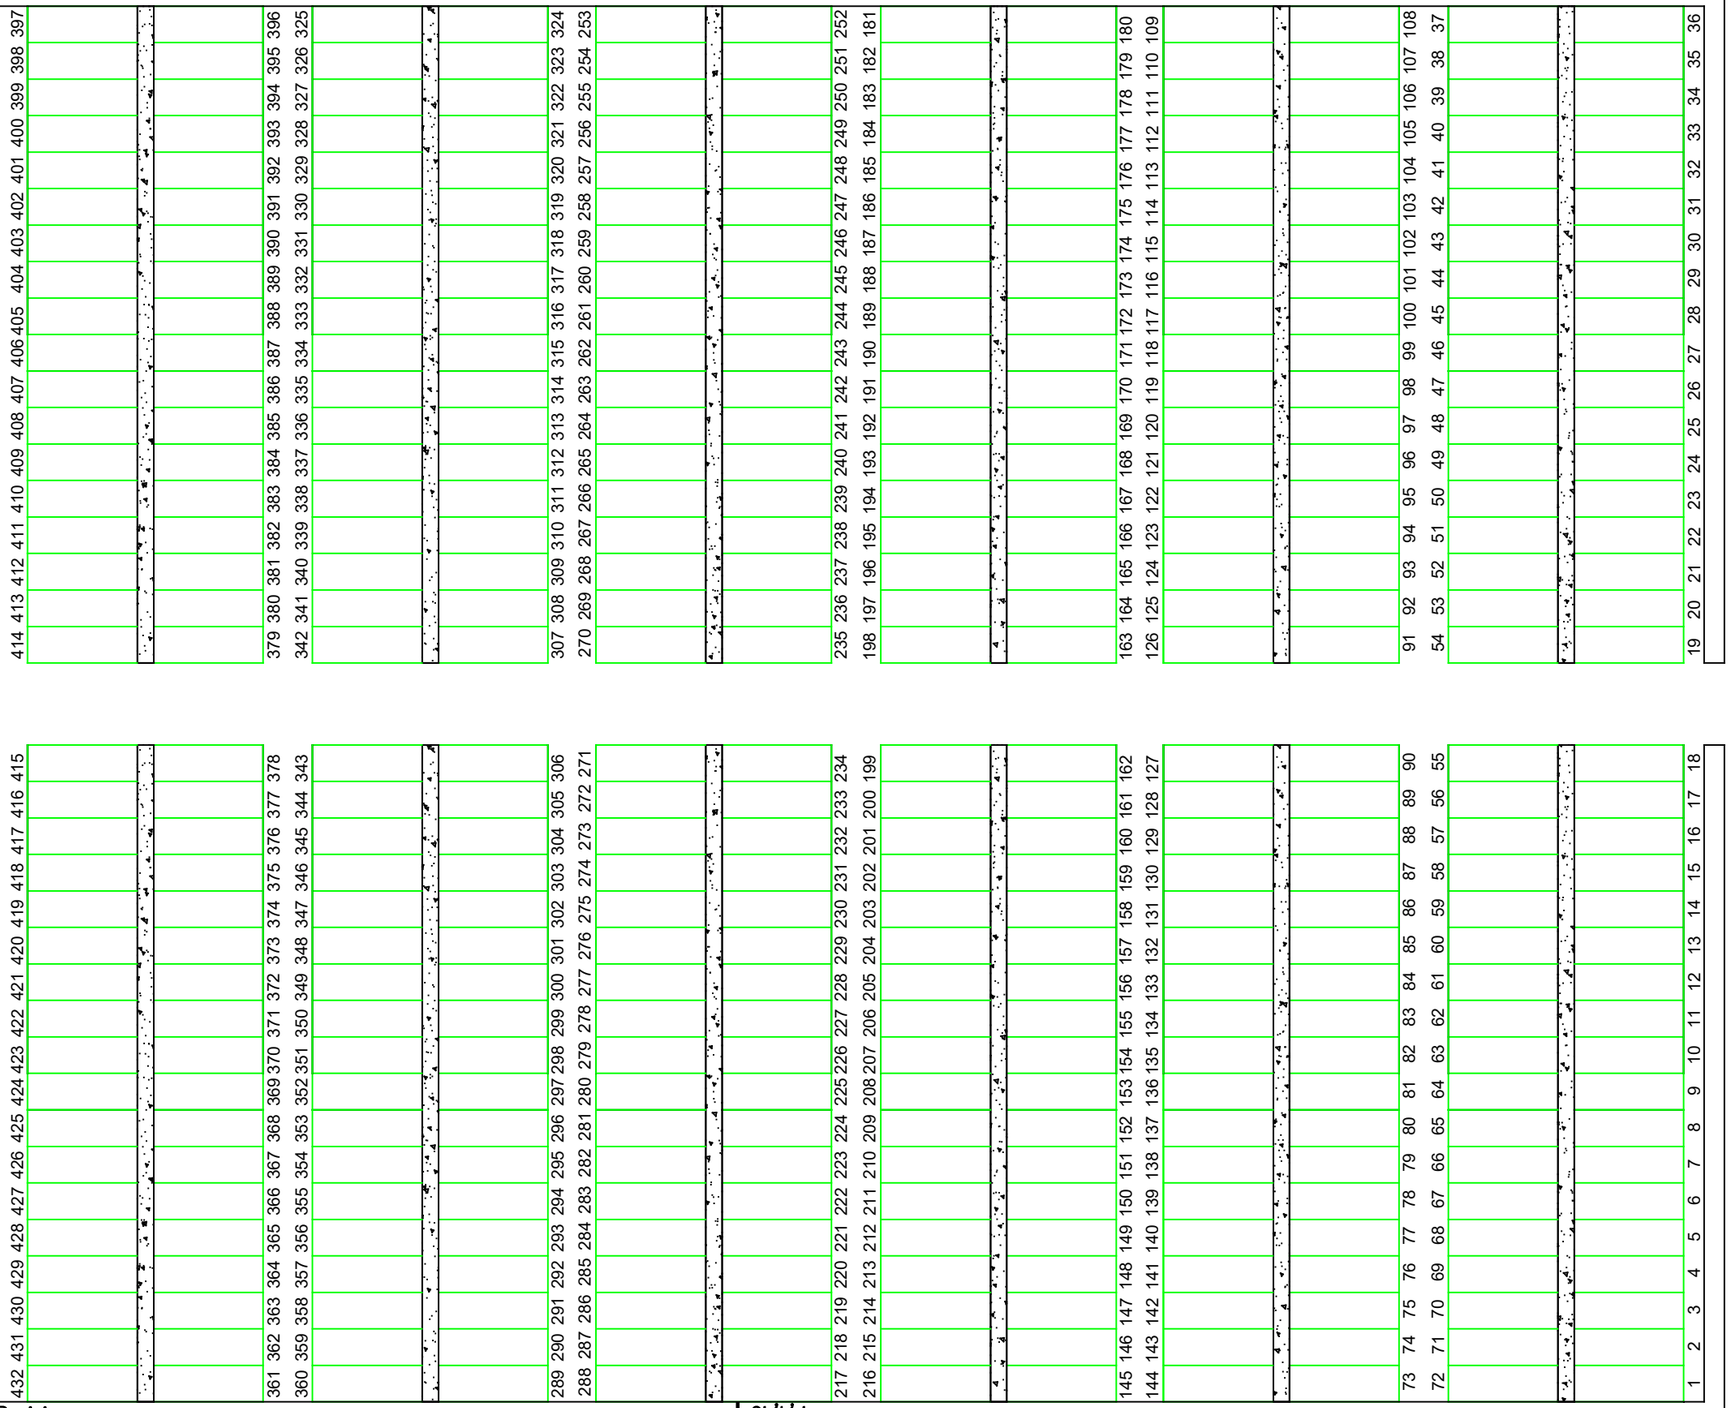

Orientation

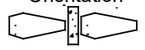

Possible Depth Achieved = 5ft

Grass Area (Full Yard) = 3777m²

Concrete Memorial Plinth

 

Standard Plot

Rev.	Date	By	Revision	Ch'k'd

Scheme	Title	Date	Drawn	Ch'k'd	Scale
Cunningsburgh Cemetery	Plot Numbers New Extension	24/04/2020	K.Pask	K.Mckenzie	N.T.S
		Drg.No.			Rev. A
		File No.			Paper Size A3

Shetland Islands Council
Building Services Unit
Gremista, Lerwick, Shetland, ZE1 0PX
Telephone: Lerwick 01595 744100
Fax: 01595 744177