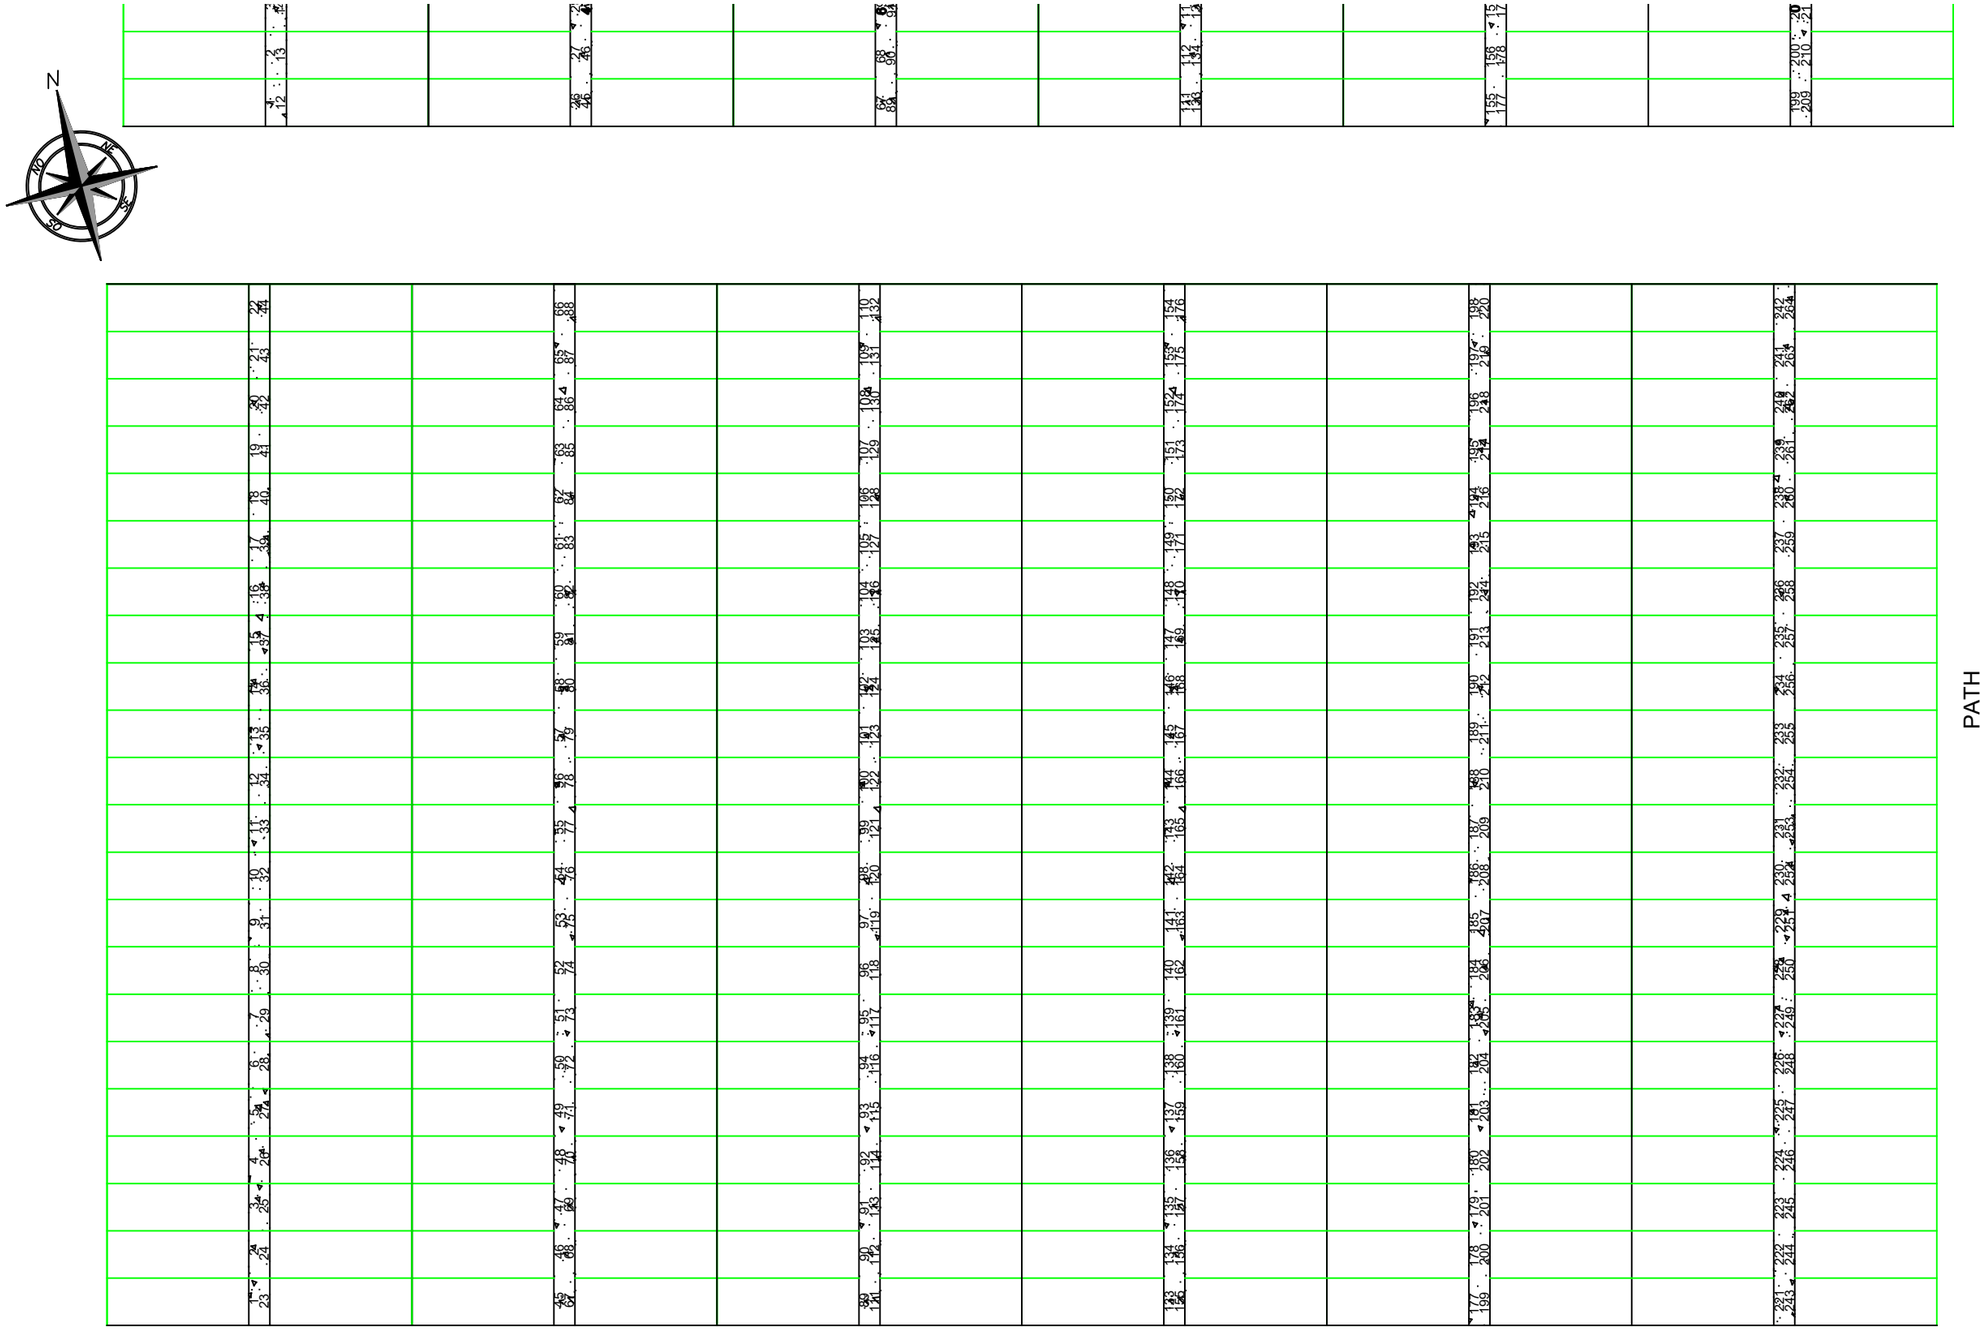

Orientation

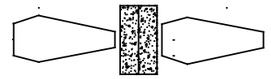

Possible Depth Achieved
= 6ft (SP) 4ft (RFP)

Grass Area (All A Sections)
= 3029m²

Concrete Memorial Plinth

Reserved For Pandemic

Standard Plot

Rev.	Date	By	Revision	Ch'k'd

Scheme	Title	Date	Drawn	Ch'k'd	Scale
Sandwick Cemetery	Section A3 Plot Numbers	24/03/2020	K.Pask	K.Mckenzie	N.T.S
		Drg.No.			Rev. A
		File No.			Paper Size A3

Shetland Islands Council
Building Services Unit
Gremista, Lerwick, Shetland, ZE1 0PX
Telephone: Lerwick 01595 744100
Fax: 01595 744177