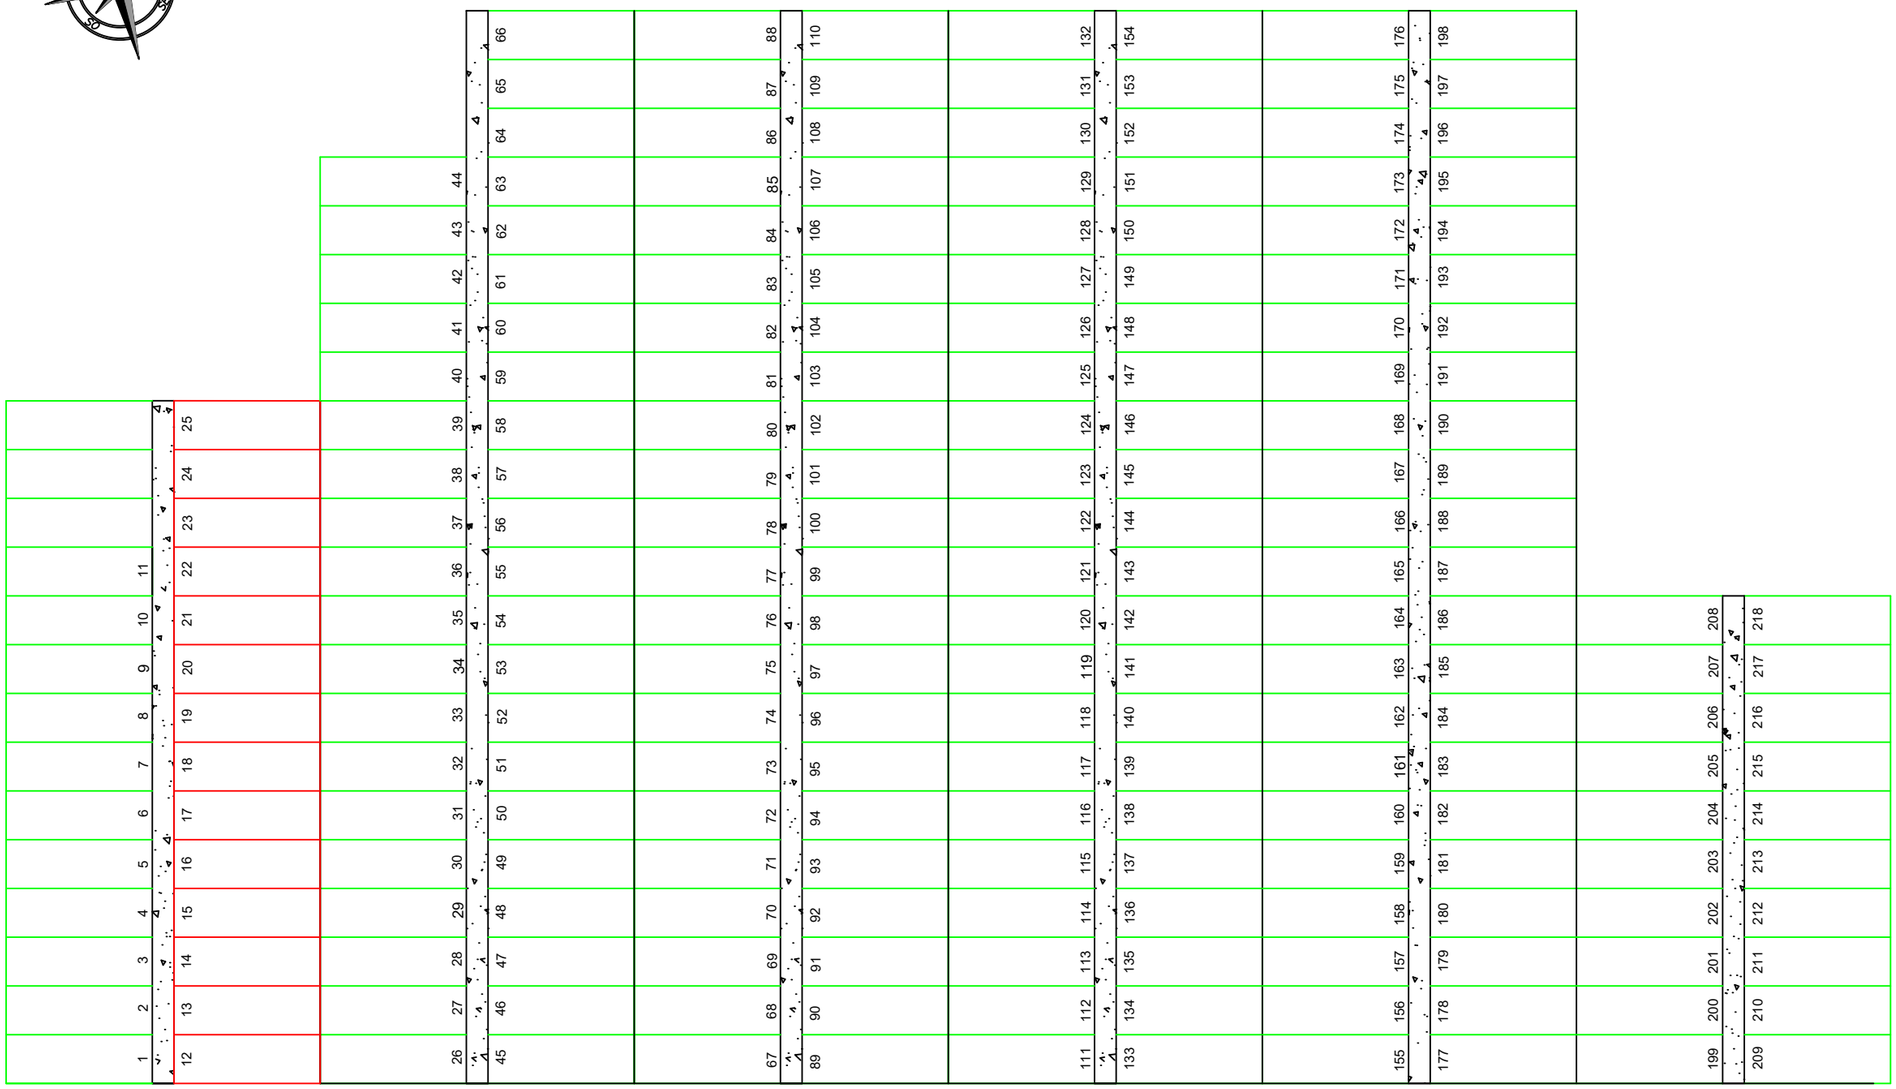

Orientation

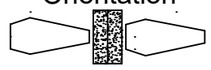

Possible Depth Achieved
= 6ft (SP) 4ft (RFP)

Grass Area (All A Sections)
= 3029m²

Concrete Memorial Plinth

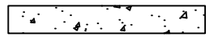

Reserved For Pandemic

Standard Plot

Subject to limited availability, for further enquiry please contact Burial Services.

Rev.	Date	By	Revision	Ch'k'd

Scheme: Sandwick Cemetery	Title: Section A4 Plot Numbers	Date: 15/09/2023	Drawn: B.Leask	Ch'k'd: K.Mckenzie
		Drg.No.		Scale: N.T.S
		File No.		Rev.: B
				Paper Size: A3

Shetland Islands Council
Building Services Unit
Gremista, Lerwick, Shetland, ZE1 0PX
Telephone: Lerwick 01595 744100
Fax: 01595 744177